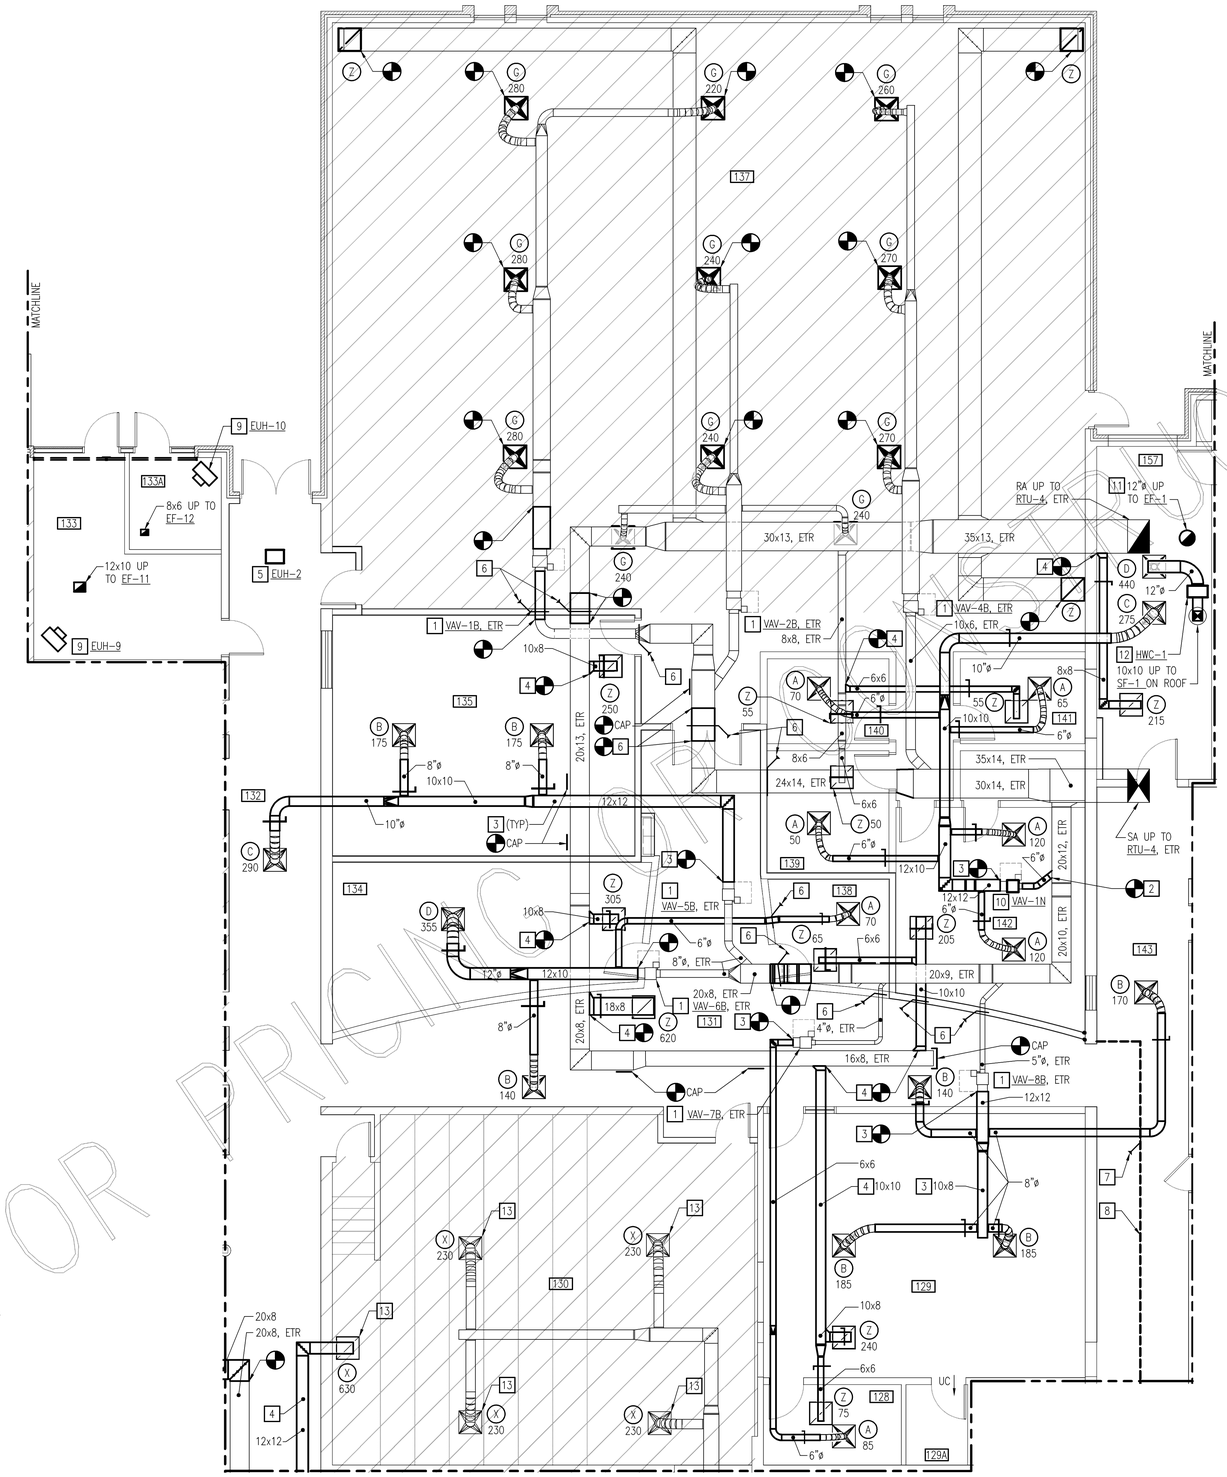

NOTES THIS SHEET

1. PERFORM PREBALANCE ON RTU'S AND VAV'S. BALANCE VAV AND RTU TO SCHEDULED VALUES. BALANCE DIFFUSERS AND GRILLES TO CFM INDICATED.
2. PROVIDE DOUBLE WALL, SPIRAL WOUND INTERSTITIALLY LINED MEDIUM PRESSURE DUCTWORK, INSULATION, HANGERS, AND SUPPORTS COMPLETE UPSTREAM OF VAV BOX.
3. PROVIDE LOW PRESSURE DUCTWORK, INSULATION, HANGERS, AND SUPPORTS COMPLETE.
4. PROVIDE EXHAUST/RETURN DUCTWORK, HANGERS, AND SUPPORTS. SIZE AS INDICATED ON DRAWING.
5. PROVIDE CEILING MOUNTED UNIT HEATER, HANGERS, AND SUPPORTS.
6. PROVIDE FIRE DAMPER.
7. PROVIDE TEMPORARY FIRE DAMPER IN PHASING WALL. REMOVE FIRE DAMPER AT COMPLETION OF PROJECT.
8. PHASING WALL, REFER TO ARCHITECTURAL DRAWINGS.
9. PROVIDE SUSPENDED ELECTRIC UNIT HEATER, HANGERS, AND SUPPORTS COMPLETE. MOUNT BOTTOM OF UNIT HEATER AT 6'-0" AFF.
10. PROVIDE SHUT-OFF VARIABLE AIR VOLUME UNIT WITH HOT WATER REHEAT COIL. MAINTAIN MANUFACTURER'S RECOMMENDED CLEARANCE AROUND UNIT AS INDICATED. REFER TO VAV SCHEDULE ON DRAWING M5.1W. PROVIDE HANGERS AND SUPPORTS COMPLETE. SUSPEND FROM OVERHEAD STRUCTURE WITH VIBRATION ISOLATION HANGERS. PROVIDE INTERMEDIATE STEEL ANGLE SUPPORTS AS REQUIRED. PROVIDE BACNET COMPATIBLE VAV CONTROLLER.
11. PROVIDE TYPE 316 STAINLESS STEEL FUME HOOD EXHAUST DUCT.
12. PROVIDE DUCT MOUNTED HOT WATER COIL.
13. BALANCE TO AIRFLOWS INDICATED.

SECTION 3 ROOM SCHEDULE

128	OFFICE
129	BOOKSTORE
129A	CLOSET
130	EXISTING LECTURE HALL
131	CORRIDOR
132	CORRIDOR
133	ELECTRIC
133A	FIRE PUMP
134	TUTORING LAB
135	CHILDREN'S LIBRARY
137	EXISTING LIBRARY
138	OFFICE
139	STORAGE
140	HUDDLE
141	OFFICE
142	WORKROOM
143	CORRIDOR
157	CHEM/PHYSICS PREP

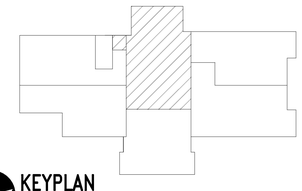

KEYPLAN
NO SCALE

NEW WORK FLOOR PLAN - MECHANICAL DUCTWORK
SCALE: 3/16" = 1'-0"

GRAPHIC SCALES
3/16" = 1'-0" 0' 5' 10' 20'

NOT FOR PRICING

nbj ARCHITECTURE
A Professional Limited Company
GROVE PARK SQUARE
11537-B NUCKOLS ROAD
Richmond, Virginia 23059
(804) 273-9811 fax: (804) 273-9843

RAPPAHANNOCK COMMUNITY COLLEGE
CAMPUS RENOVATIONS
WARSAW + GLENNS, VIRGINIA
PC: 260-17712

WARSAW CAMPUS NEW WORK FLOOR PLAN - MECHANICAL DUCTWORK

Date: JANUARY 13, 2010

REVISIONS

NO.	DATE

PAGE COLLABORATIVE
MECHANICAL ELECTRICAL ENGINEERS
VIRGINIA BEACH, VA - 757-499-7229

COMMONWEALTH OF VIRGINIA
JOHN M. NEWELL
Lic. No. 035329
01.13.10
PROFESSIONAL ENGINEER

Sheet
M1.3W

File Number
XX